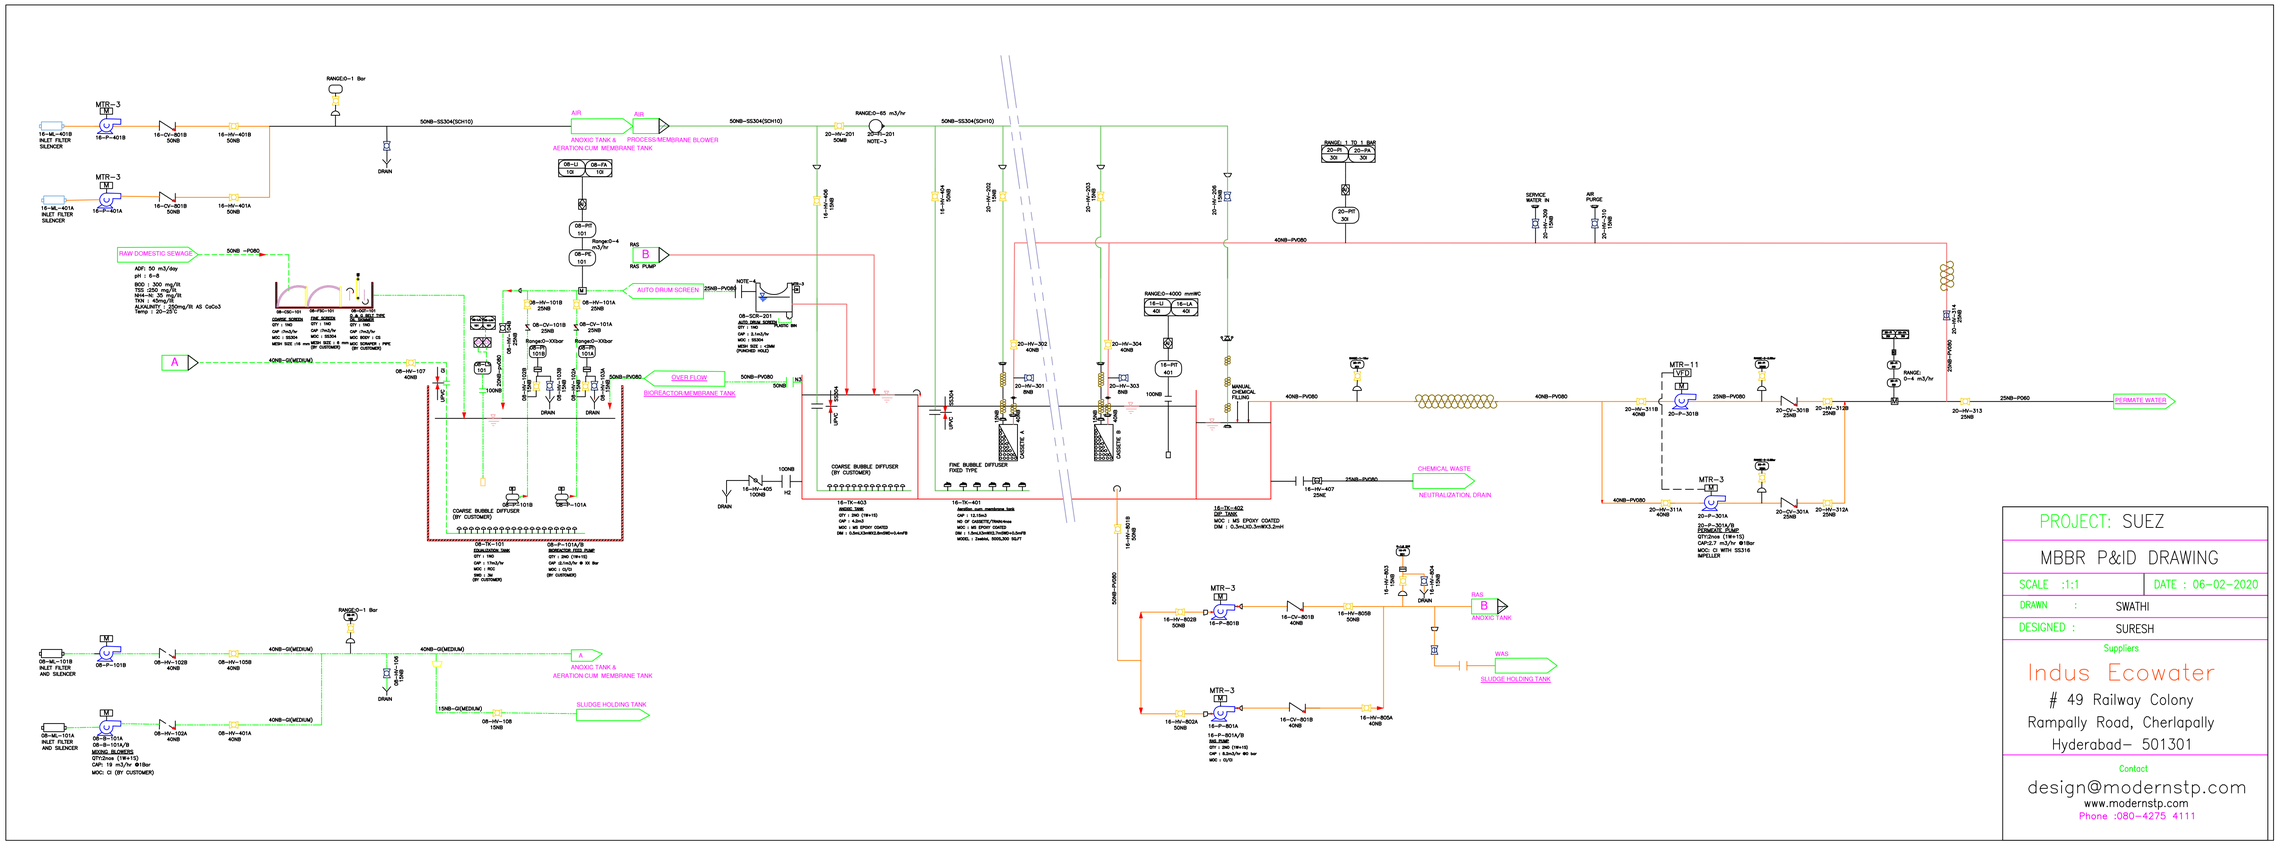

PROJECT: SUEZ

MBBR P&ID DRAWING

SCALE :1:1	DATE : 06-02-2020
DRAWN :	SWATHI
DESIGNED :	SURESH

Suppliers

Indus Ecowater

49 Railway Colony
Rampally Road, Cherlapally
Hyderabad- 501301

Contact

design@modernstp.com
www.modernstp.com
Phone :080-4275 4111